

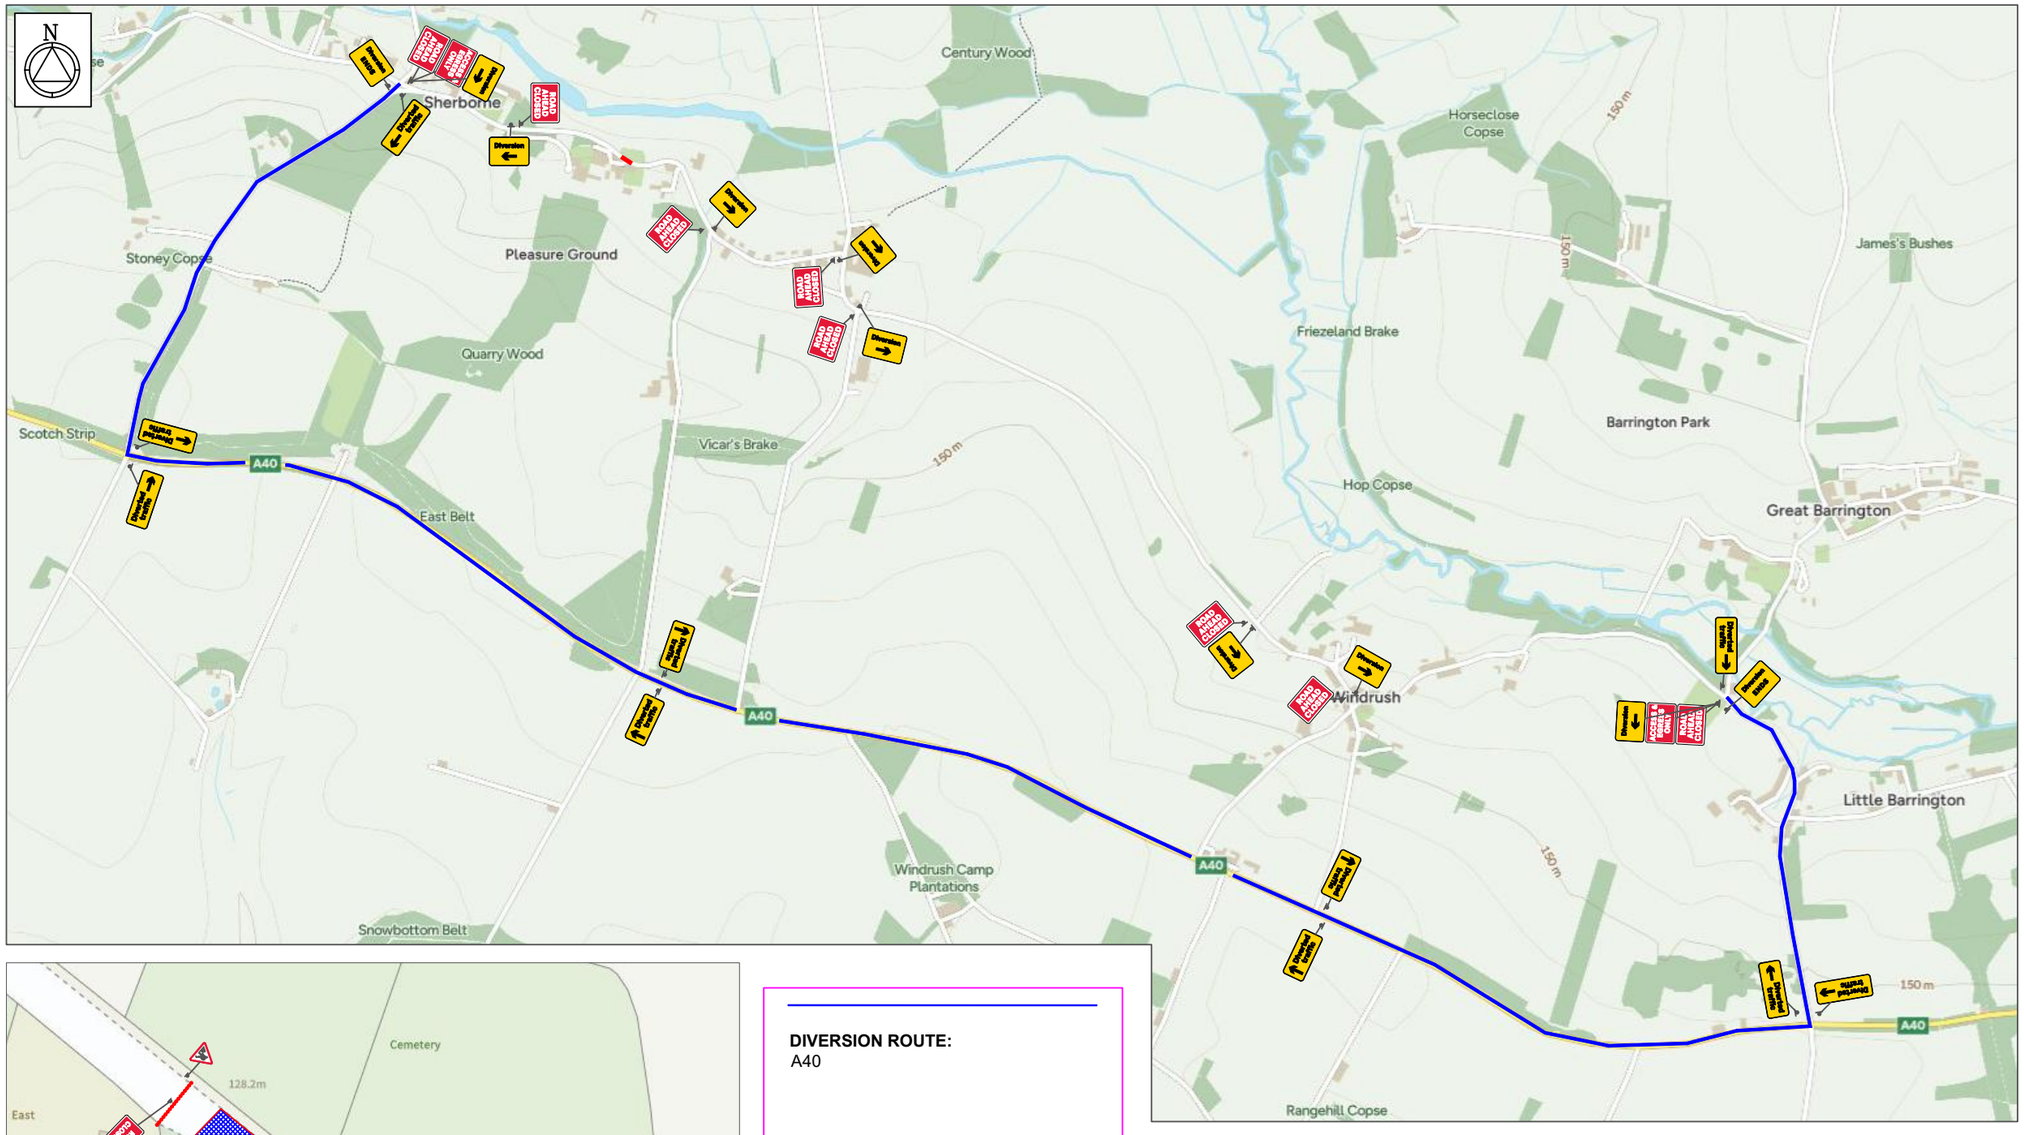


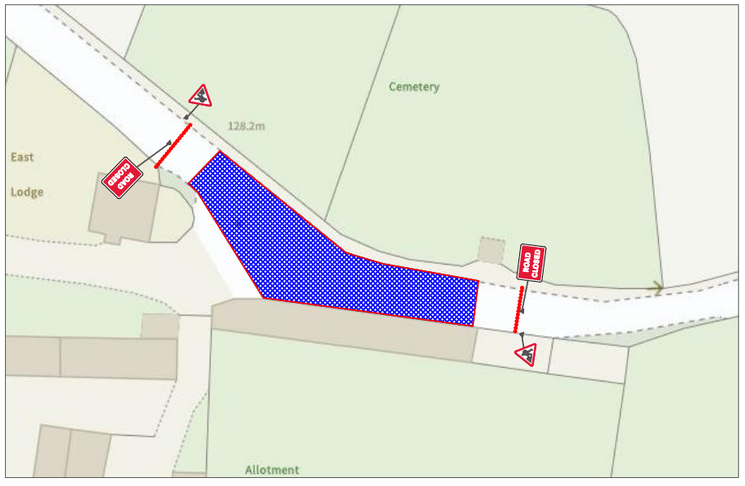

DIVERSION ROUTE:
A40

NOTES:
1. All signs and cones to be in accordance with
Chapter 8 new roads and street works a code of practice (Red book)
2.Works access and egress are indicative, exactlocations to be agreed on site.
3.Safety zones are to be installed as required as shown by the SAFETY ZONE DIMENSIONS
BELOW
4. All signs to be located so as not to obscure signs or objects and should be ballasted near to
ground level using sand filled hesslan bags or sign straps.
5. All sign positions are indicative only and must be accurately positioned on site with good
visibility and be clear of and obstructions or vegetation at all times.
6. Drawing not to scale

DETAIL A (A)

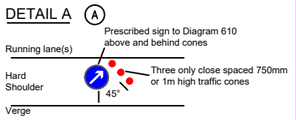


Notes:
1) During darkness, a single warning light to BS EN 12352:2006 should be provided.
2) Traffic cones should conform to diagram 7101.1 and to BS EN 13422.

DETAIL B (B)

Single/Dual carriageway 40mph or less - 450mm traffic cones, spacing 1.5m.
Single/Dual carriageway 50mph or more - 750mm traffic cones, spacing 1.5m.
Dual carriageway national speed limit - 750mm traffic cones, spacing 1.5m, relaxation 3m.

Notes:
1) During darkness, warning lights to BS EN 12352:2006 should be provided in accordance with Table A1.3 (Appendix 1).
2) 45° tapers have 1.5m spacing, no relaxations.
3) On motorways and NSL AP duals with hard shoulders, 1m cones will be required for both standard and relaxation works for lead tapers and the facing wall of lane changes.

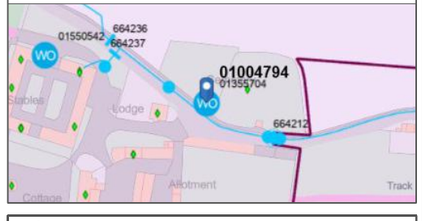

Sapphire Utility Solutions

cadrequest@sus.co.uk tmbookings@sus.co.uk

Qty: 2 Ref: 13-9 Schedule 13 : Temporary Sign	ACCESS & EGRESS ONLY
Qty: 4 Ref: 2702 Start of temporary diversion route	Diversion →
Qty: 4 Ref: 2702 Start of temporary diversion route	Diversion ←
Qty: 2 Ref: 2702 End of temporary diversion route	Diversion ENDS
Qty: 4 Ref: 2703 Direction of temporary diversion route from junction ahead	↑ Diverted traffic
Qty: 3 Ref: 2703 Direction of temporary diversion route from junction ahead	Diverted traffic →
Qty: 3 Ref: 2703 Direction of temporary diversion route from junction ahead	← Diverted traffic
Qty: 2 Ref: 7001 Road works ahead	
Qty: 8 Ref: 7010-FP-13-9 Nature of temporary hazard ahead - Road Ahead Closed	ROAD AHEAD CLOSED
Qty: 2 Ref: 7010-FP-13-9 Nature of temporary hazard ahead - Road Closed	ROAD CLOSED

NOTES:

Traffic sign
Cone
Work Area
Safety Zone
Diversion
Diversion

WORKS ACCESS | WORKS EXIT

Works access/ works exit to be risk assessed on site for suitability of location

SPEED OF ROAD: 30

LONGWAYS:	0.5m
SIDEWAYS:	0.5m

TRAFFIC MANAGEMENT NOTES

ROAD CLOSURE :

NOTES

1 All traffic signs shall comply with Chapter 8 of the Traffic Signs Manual
2 All traffic management equipment shall be provided by the Contractor, unless otherwise specified.
3 All signs shall be positioned so as not to be obscured by any other objects and shall not obstruct any other sign, permanent or temporary as much as is reasonably practicable.
4 All traffic signs shall meet the reflectorisation requirements of BS 873 : Part 6 : 1983, Table 1.
5 Works Access/Egress to be positioned to suit ongoing works.

Road Widths



SITE:
OPP CEMETRY, ROAD FROM ASH HOLE
ROAD TO WAR MEMORIALSHERBORNE
GL54 3DW

TITLE: ROAD CLOSURE

SCALE AT 13:	DATE:	DRAWN:	CHECKED:
NTS	OCT 26	JD	JB

DWG NO: TMSW10560

CLIENT:

YorkshireWater